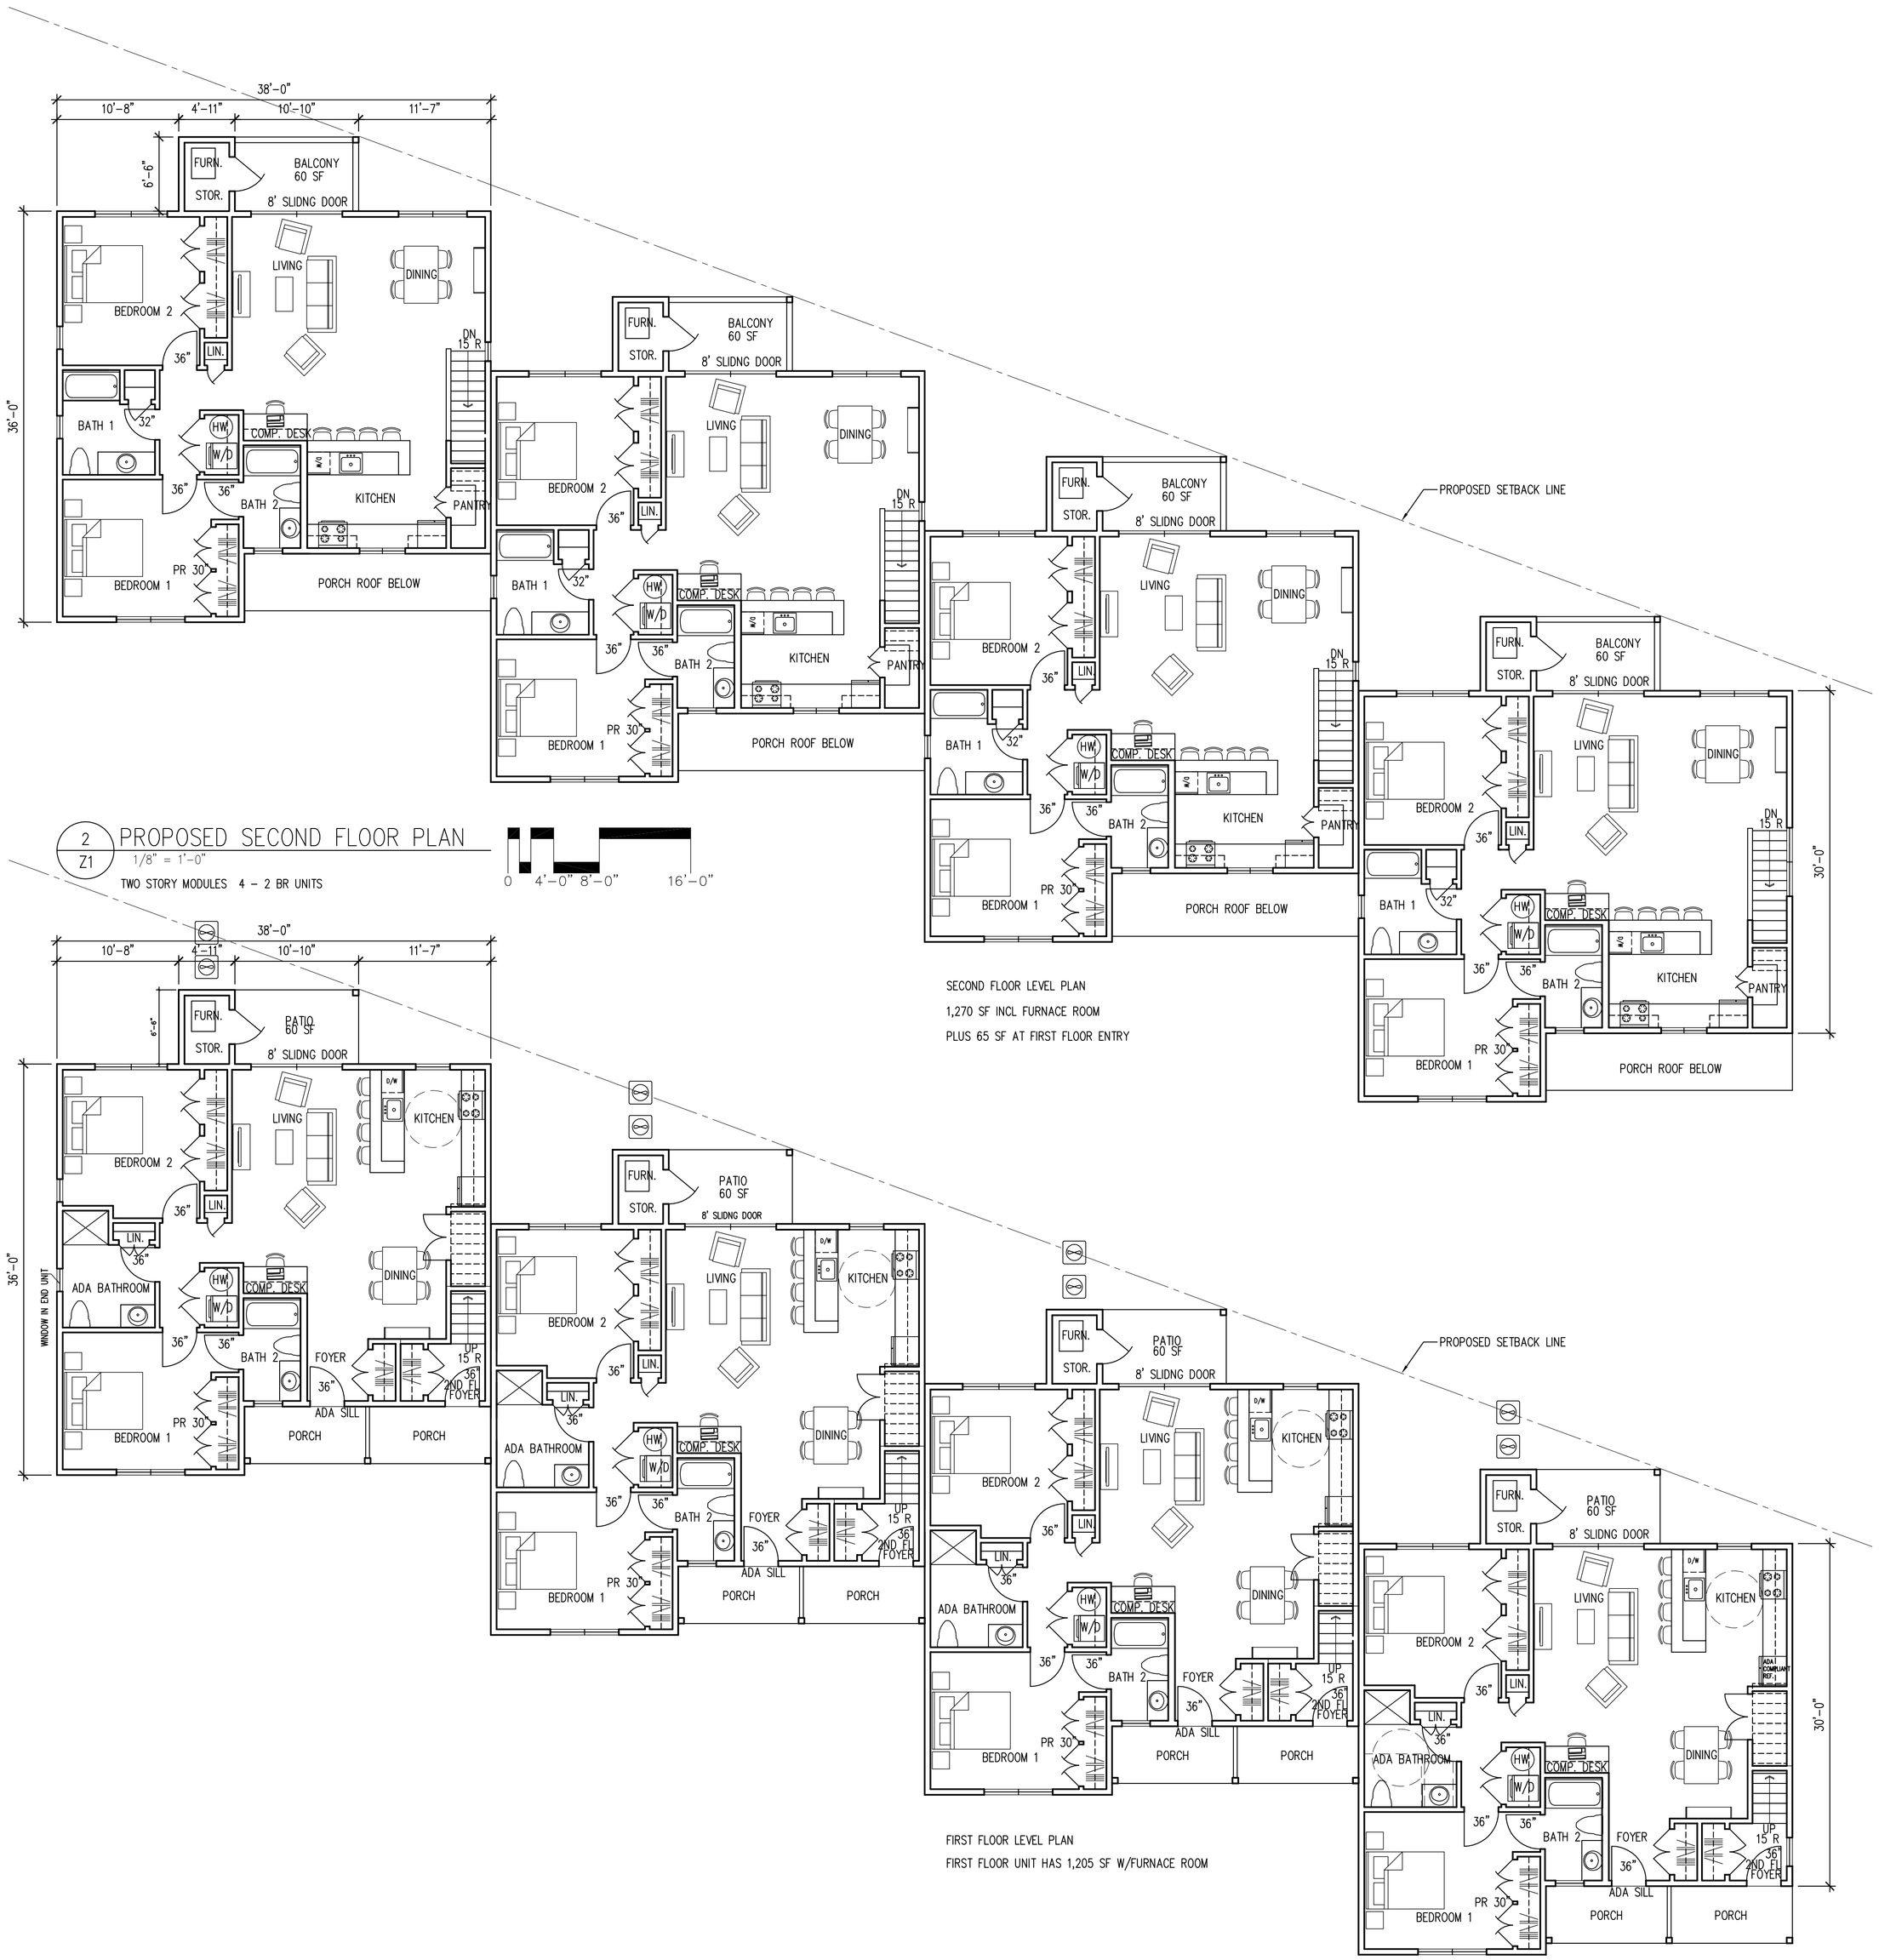

2 / Z1 PROPOSED SECOND FLOOR PLAN
1/8" = 1'-0"
TWO STORY MODULES 4 – 2 BR UNITS

0 4'-0" 8'-0" 16'-0"

1 / Z1 PROPOSED FIRST FLOOR PLAN
1/8" = 1'-0"
TWO STORY MODULES 4 – 2 BR UNITS

0 4'-0" 8'-0" 16'-0"

PROGRESS PRINT

GENERAL NOTES

NO.	REFERENCE	DATE

JOHN A. MATTHEWS
ARCHITECTURE AND PLANNING
817 BOSTON POST ROAD PO BOX 823 MADISON CT 06443
203 245-0110 FAX 203 245-0162

JOB
GUILFORD APARTMENTS
111 WHITFIELD STREET
GUILFORD, CT

TITLE OF SHEET
PROPOSED FIRST & SECOND
TYPICAL FLOOR PLANS B

JOB NUMBER
19240

SHEET NUMBER
Z1

STAGE
ZONING

DATE
1/15/20